


## LEGEND

- SIDEWALK/ SHARED USE PATH
- CURB
- DRIVEWAY REGRADING AND REPAVING
- EXISTING ROADWAY WITH PROPOSED STRIPING
- ROW ACQUISITION
- TEMPORARY CONSTRUCTION EASEMENT
- CR ADA-COMPLIANT CURB RAMP RECONSTRUCTION

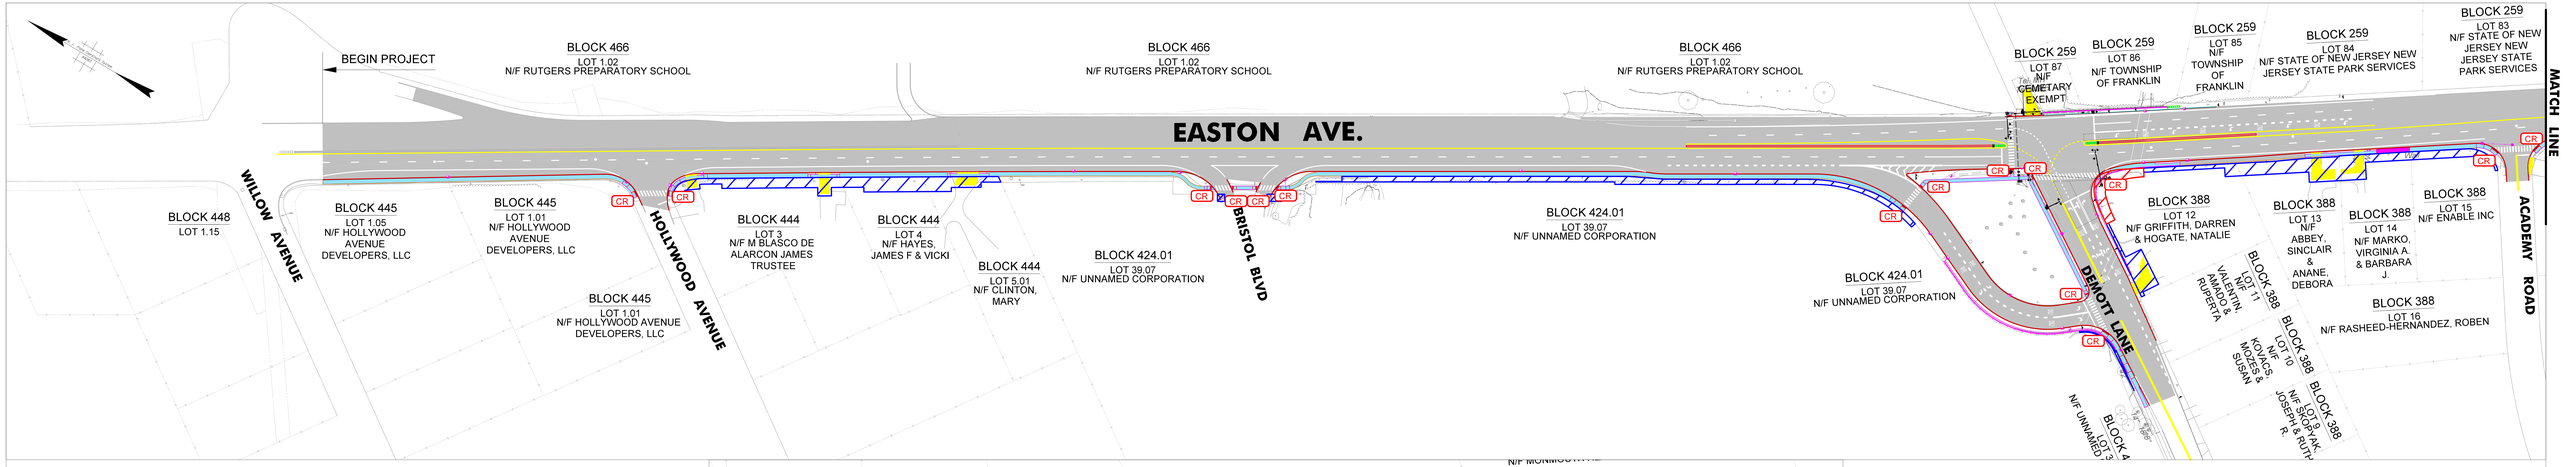


50' 25' 0 50' 100'

NJTPA

NV5

SOMERSET COUNTY

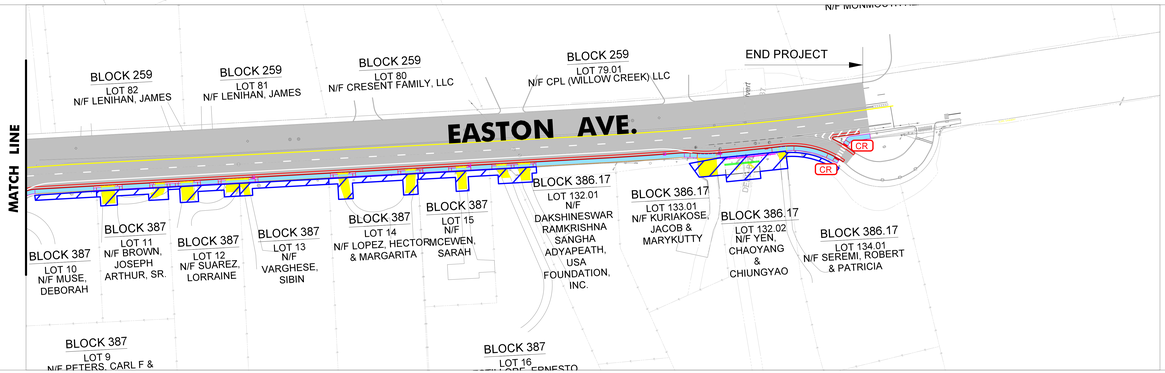NORTH JERSEY TRANSPORTATION PLANNING AUTHORITY

**INTERSECTION IMPROVEMENTS TO EASTON AVENUE (CR 527) AT DEMOTT LANE**

TOWNSHIP OF FRANKLIN, SOMERSET COUNTY, NEW JERSEY

**OVERALL IMPROVEMENTS**

COPYRIGHT 2023. T&M ASSOCIATES - ALL RIGHTS RESERVED. THE COPYING OR REUSE OF THIS DOCUMENT OR PORTIONS THEREOF, IN ANY FORM OR BY ANY MEANS, FOR ANY OTHER THE PURPOSE ORIGINALLY INTENDED, WITHOUT THE WRITTEN PERMISSION OF T&M ASSOCIATES IS PROHIBITED.

| | |
|---|---|
| FILE NO. | |
| LOCATION: J:_JOBS_CIVIL\2018\2018-0[illegible]\DWG\[illegible] | |
| DATE: [illegible] | |
| DESIGNED BY: | DATE: 11-29-2023 |
| DRAWN BY: | SCALE: |
| REVIEWED: | |

SHEET 2 OF 2